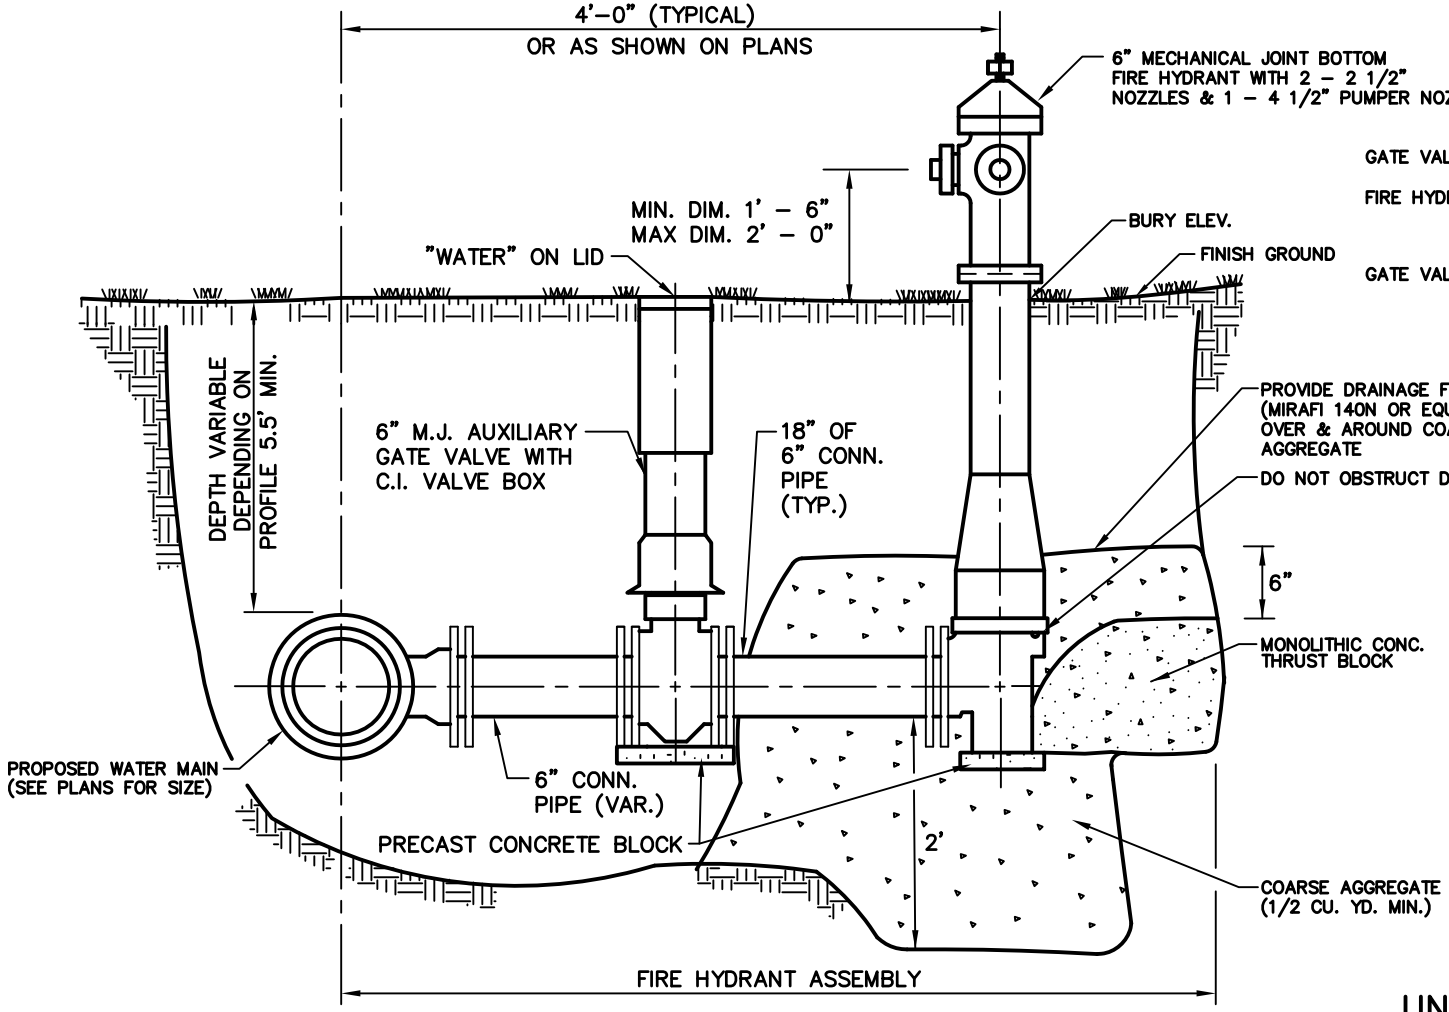


GATE VALVE - WATEROUS OR CLOW

FIRE HYDRANT - CLOW F-2545 (MEDALLION)
OR WATEROUS PACER
WB-67-250

GATE VALVE BOX - AMERICAN FLOW CONTROL TRENCH
ADAPTER MODEL SIX OR CLOW F-2546
W/ F-2493 COVER W/ GRIPARMS BY BLR
ENTERPRISES

NOTES:

1. CONTRACTORS WILL SUPPLY HYDRANTS WITH AUXILIARY VALVES & MECHANICAL JOINT CONNECTIONS WITH 18" LONG PLAIN END DUCTILE IRON PIPE BETWEEN HYDRANT AND VALVE.

2. THIS ITEM SHALL BE PAID FOR AT THE CONTRACT UNIT PRICE PER EACH FOR FIRE HYDRANT ASSEMBLY WHICH PRICE SHALL INCLUDE PROVIDING AND INSTALLING THE HYDRANT, VALVE AND VALVE BOX, CONNECTION PIPES, BACKFILL MATERIAL, AND THRUST BLOCK AS DETAILED.

UNITED CITY OF YORKVILLE

# FIRE HYDRANT ASSEMBLY INSTALLATION

Engineering Enterprises, Inc.
52 Wheeler Road
Sugar Grove, Illinois 60554
Phone: (630) 466-9350

| SCALE: | FOLDER: | DRAWING NUMBER: | DRAWN BY: |
|---|---|---|---|
| N.T.S. | YO-WA | HY-01 | CLN |
| DATE: 12/03/13 | | | REVISED: |

COPYRIGHT © 2013 ENGINEERING ENTERPRISES, INC.